Solar Infrastructure Layout

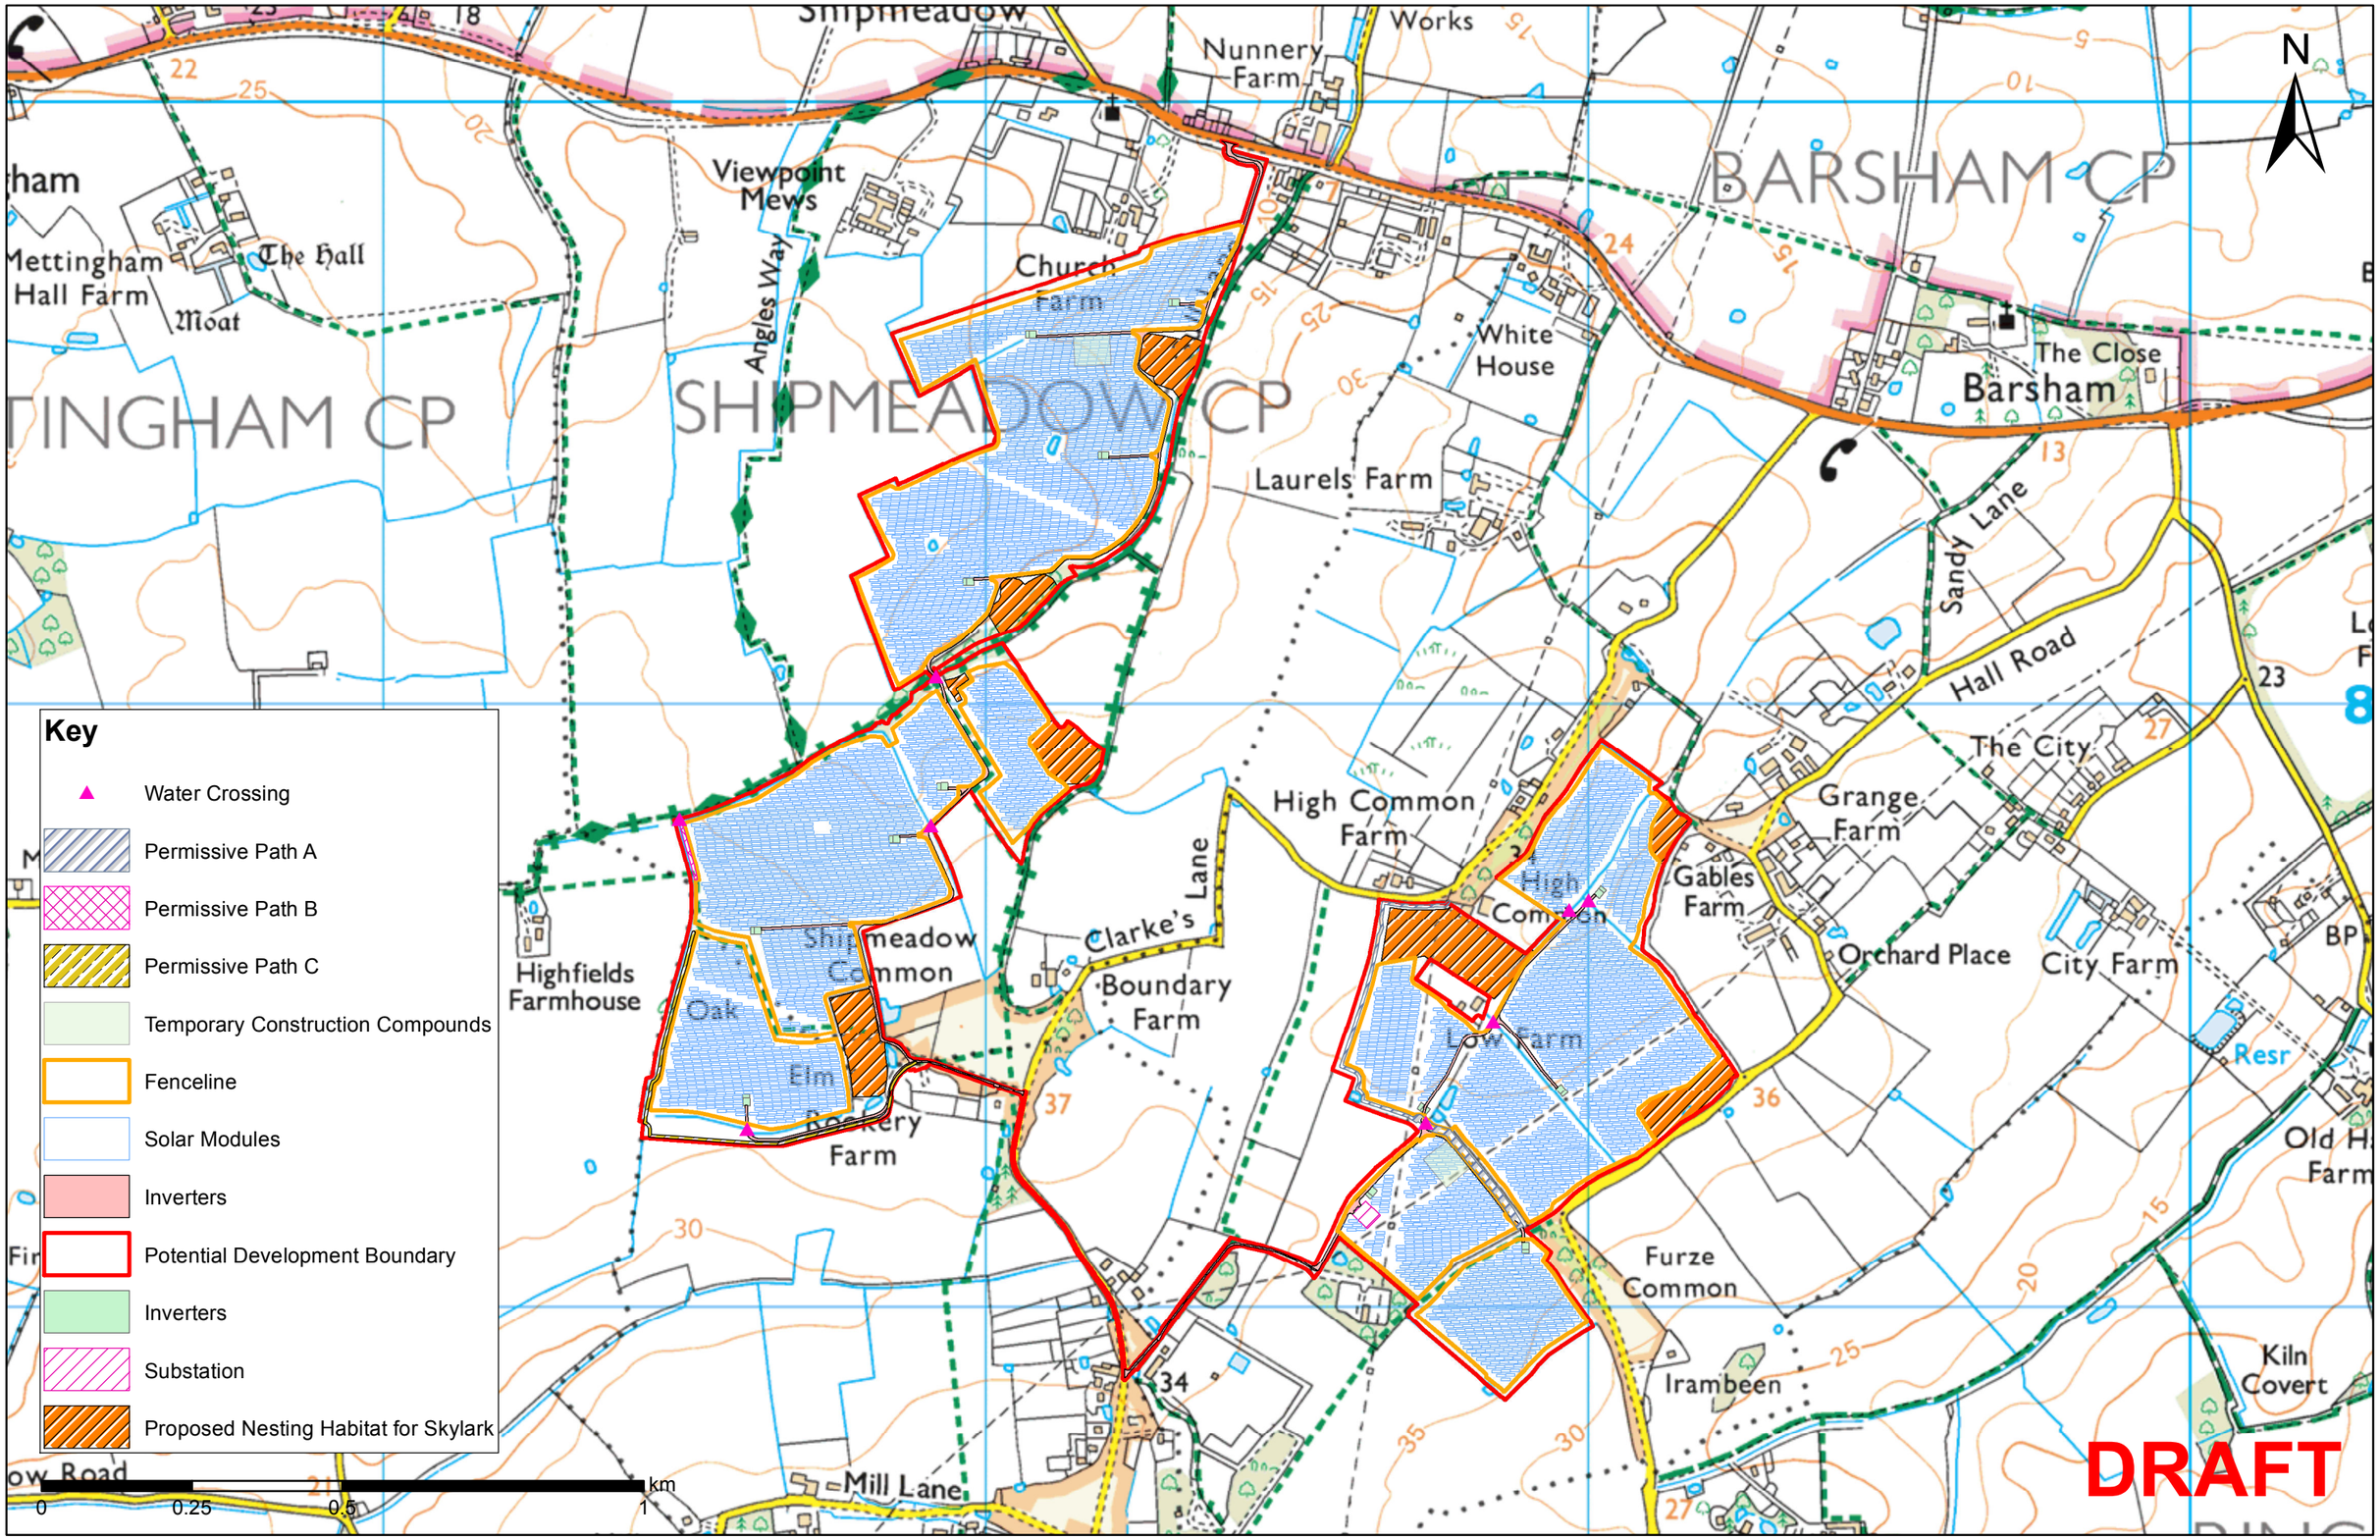

© Crown copyright and database rights 2023
Ordnance Survey 0100031673

Approximate Location: 638313, 288932